

Date: 21/08/2001
Pages: 15

Time: 17:20
Sender: 603 4561005

21.AUG.2001 17:24 TR HAMZAH & YEANG 603 4561005

NO.532 P.3


1000

1-3 Options

- MONORAIL STATION (Proposed)
- MRT (Entrance/Exit)

Percentage of Green (Design Scheme)

2km radius ~65% of ~67.5 Hectare
3km radius ~32% of ~124.5 Hectare

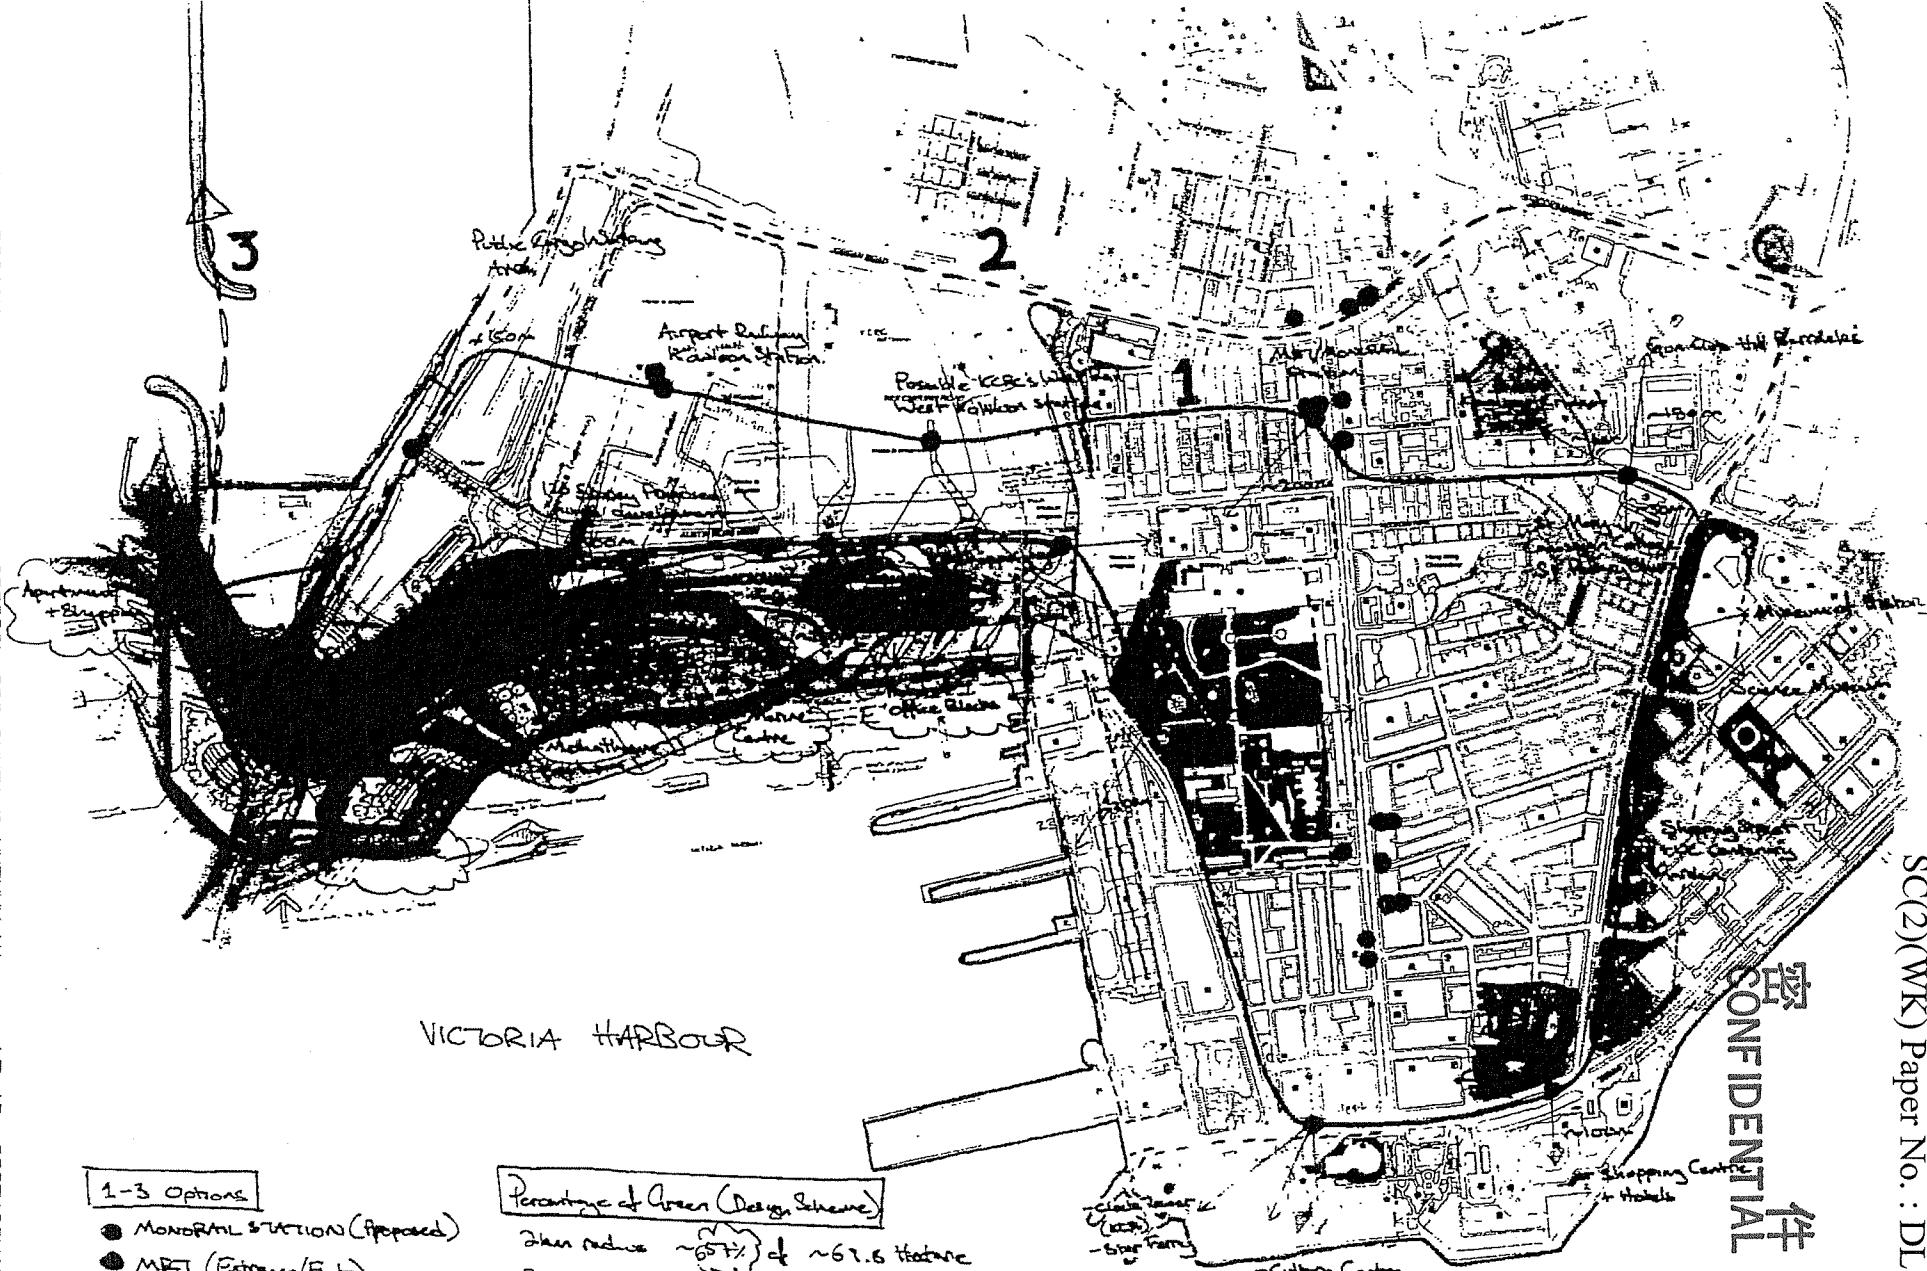

NO. 532 P. 4



Date: 21/08/2001

Time: 17:20

Pages: 15

Sender: 603 4561005


21.AUG.2001 17:26


TR HAMZAH & YEANG 603 4561005

NO.532


P.5

0000

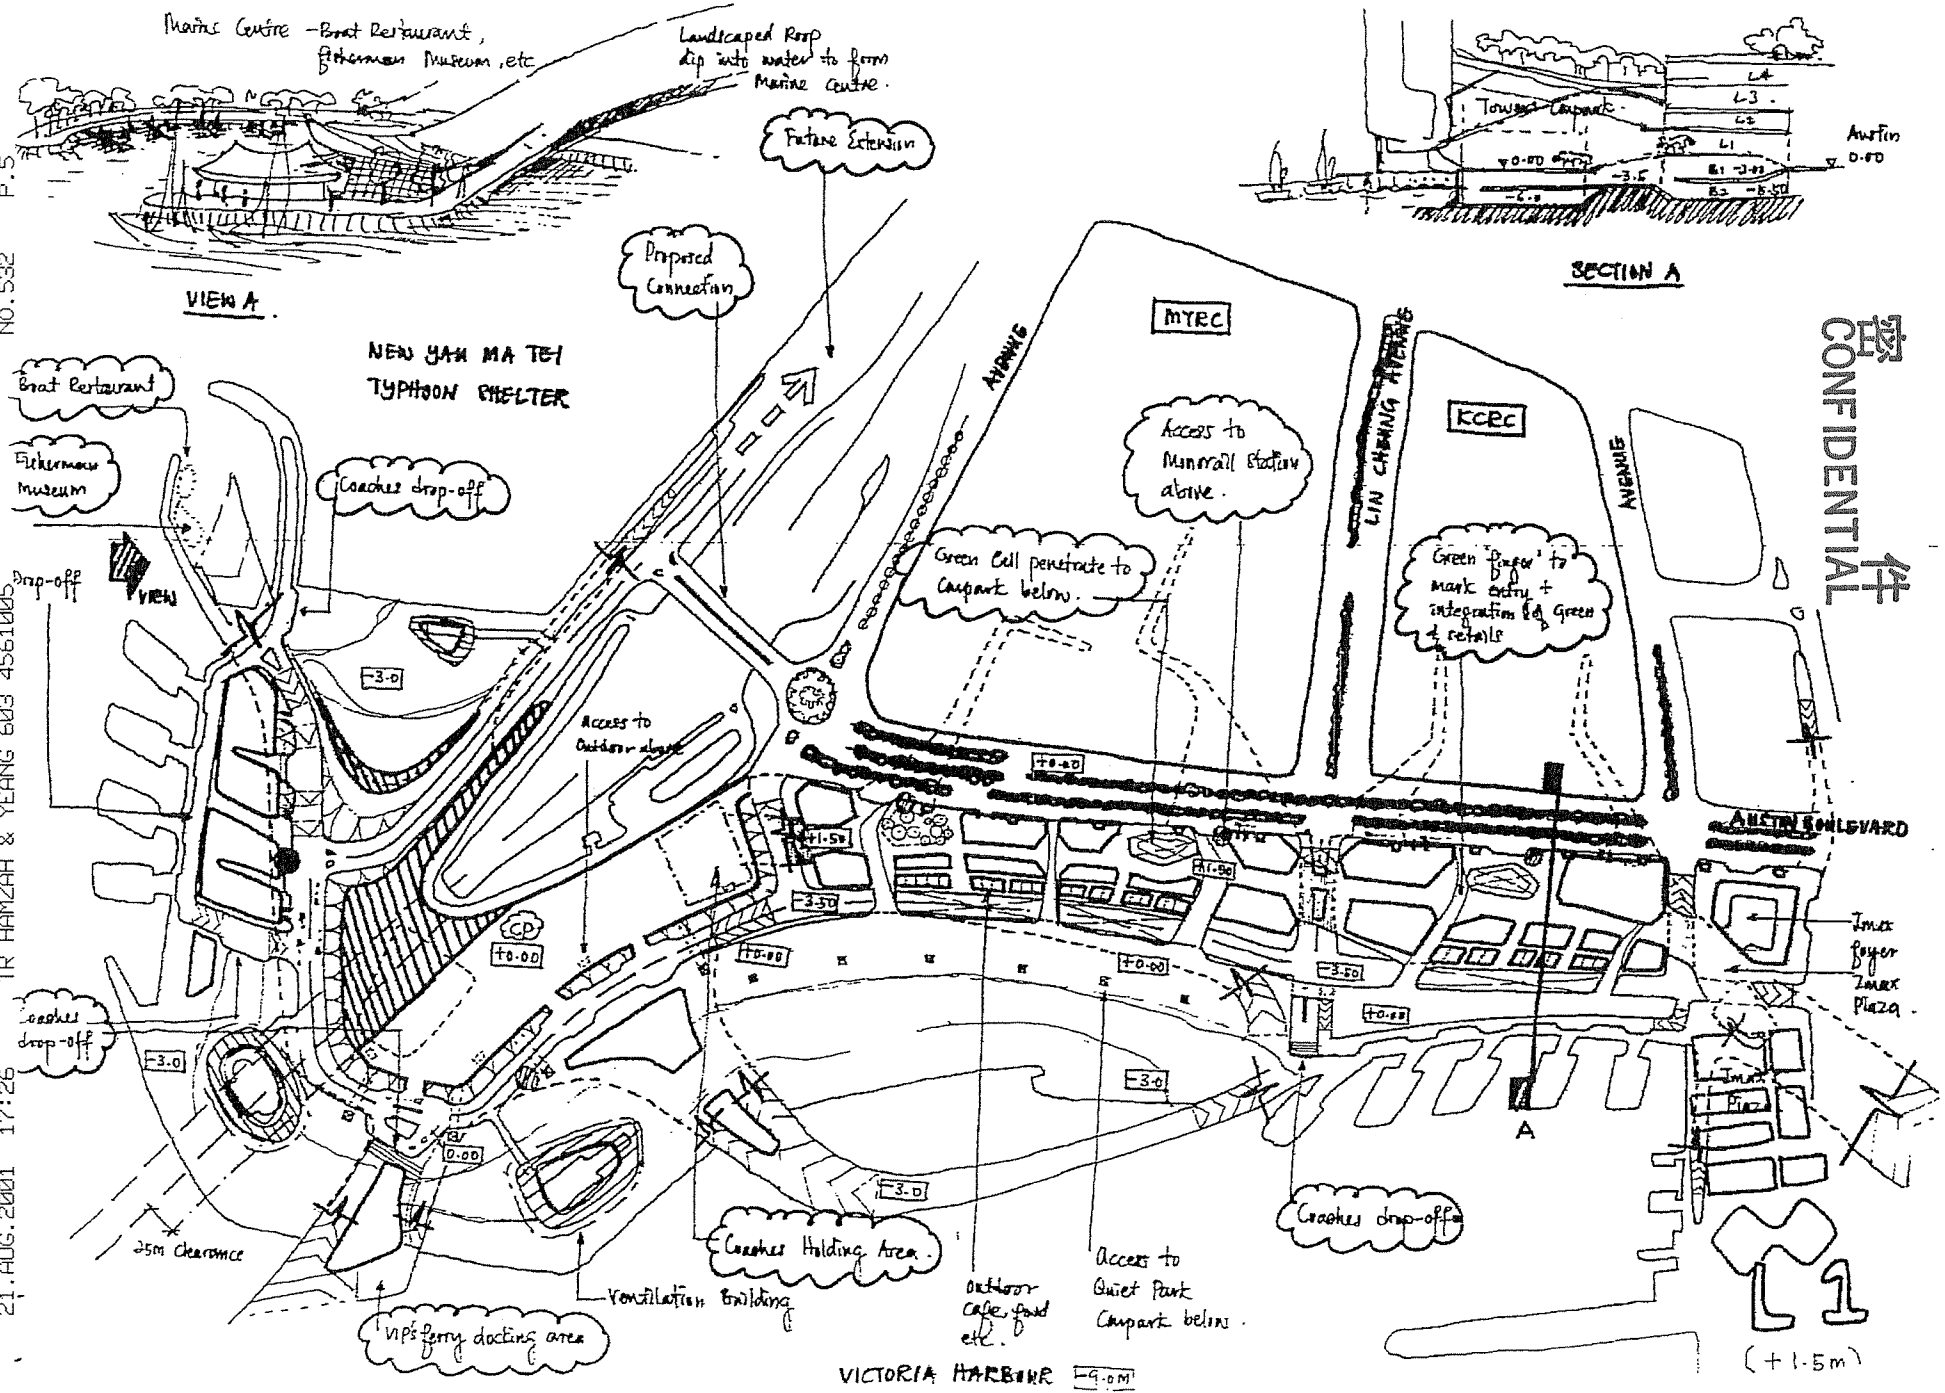

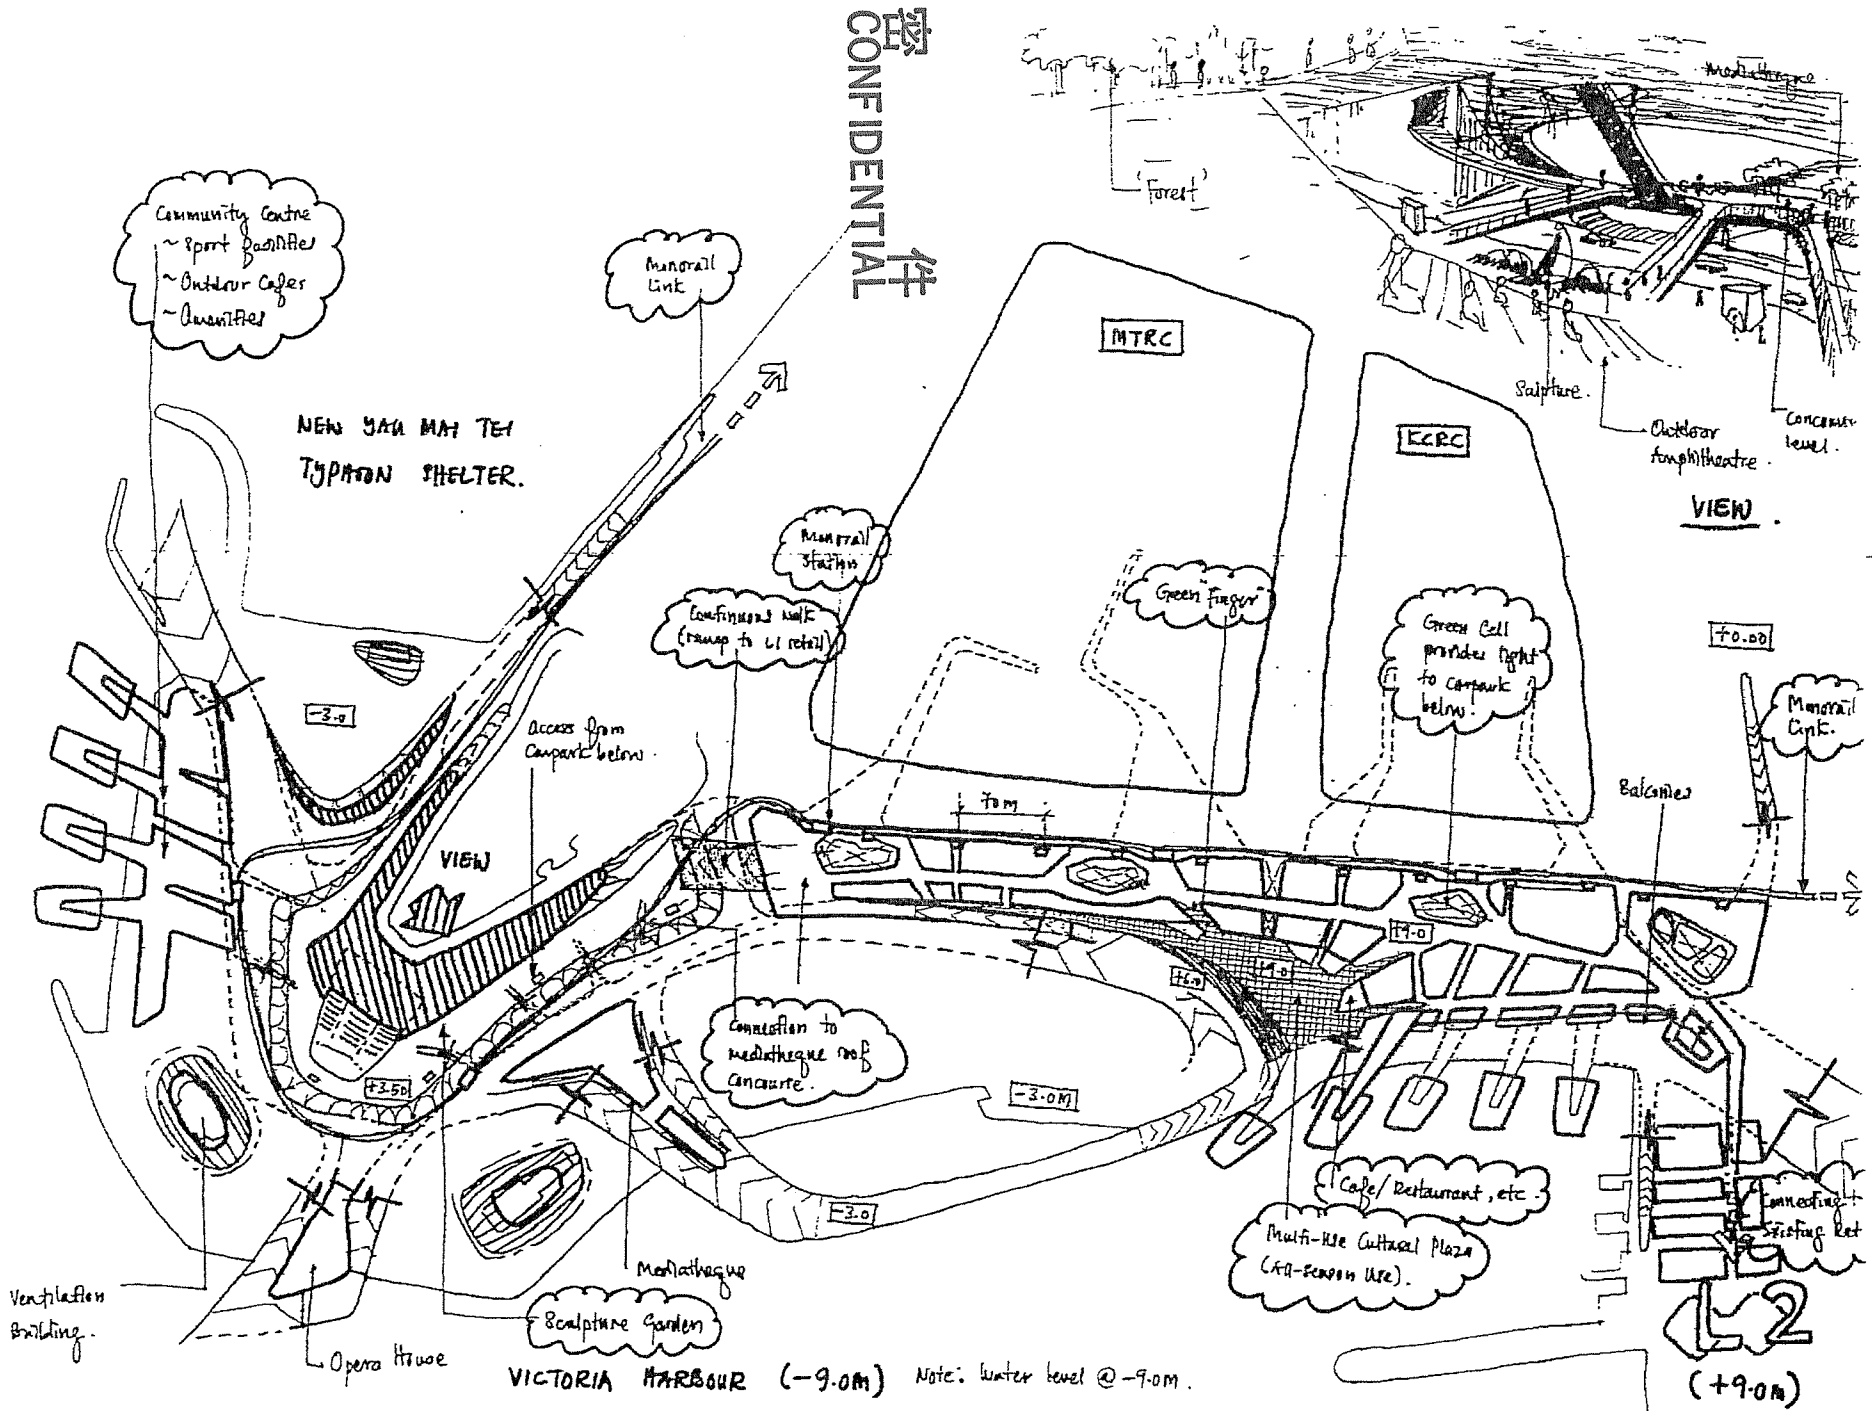

VICTORIA HARBOUR (-9.0M) Note: water level @ -9.0m.

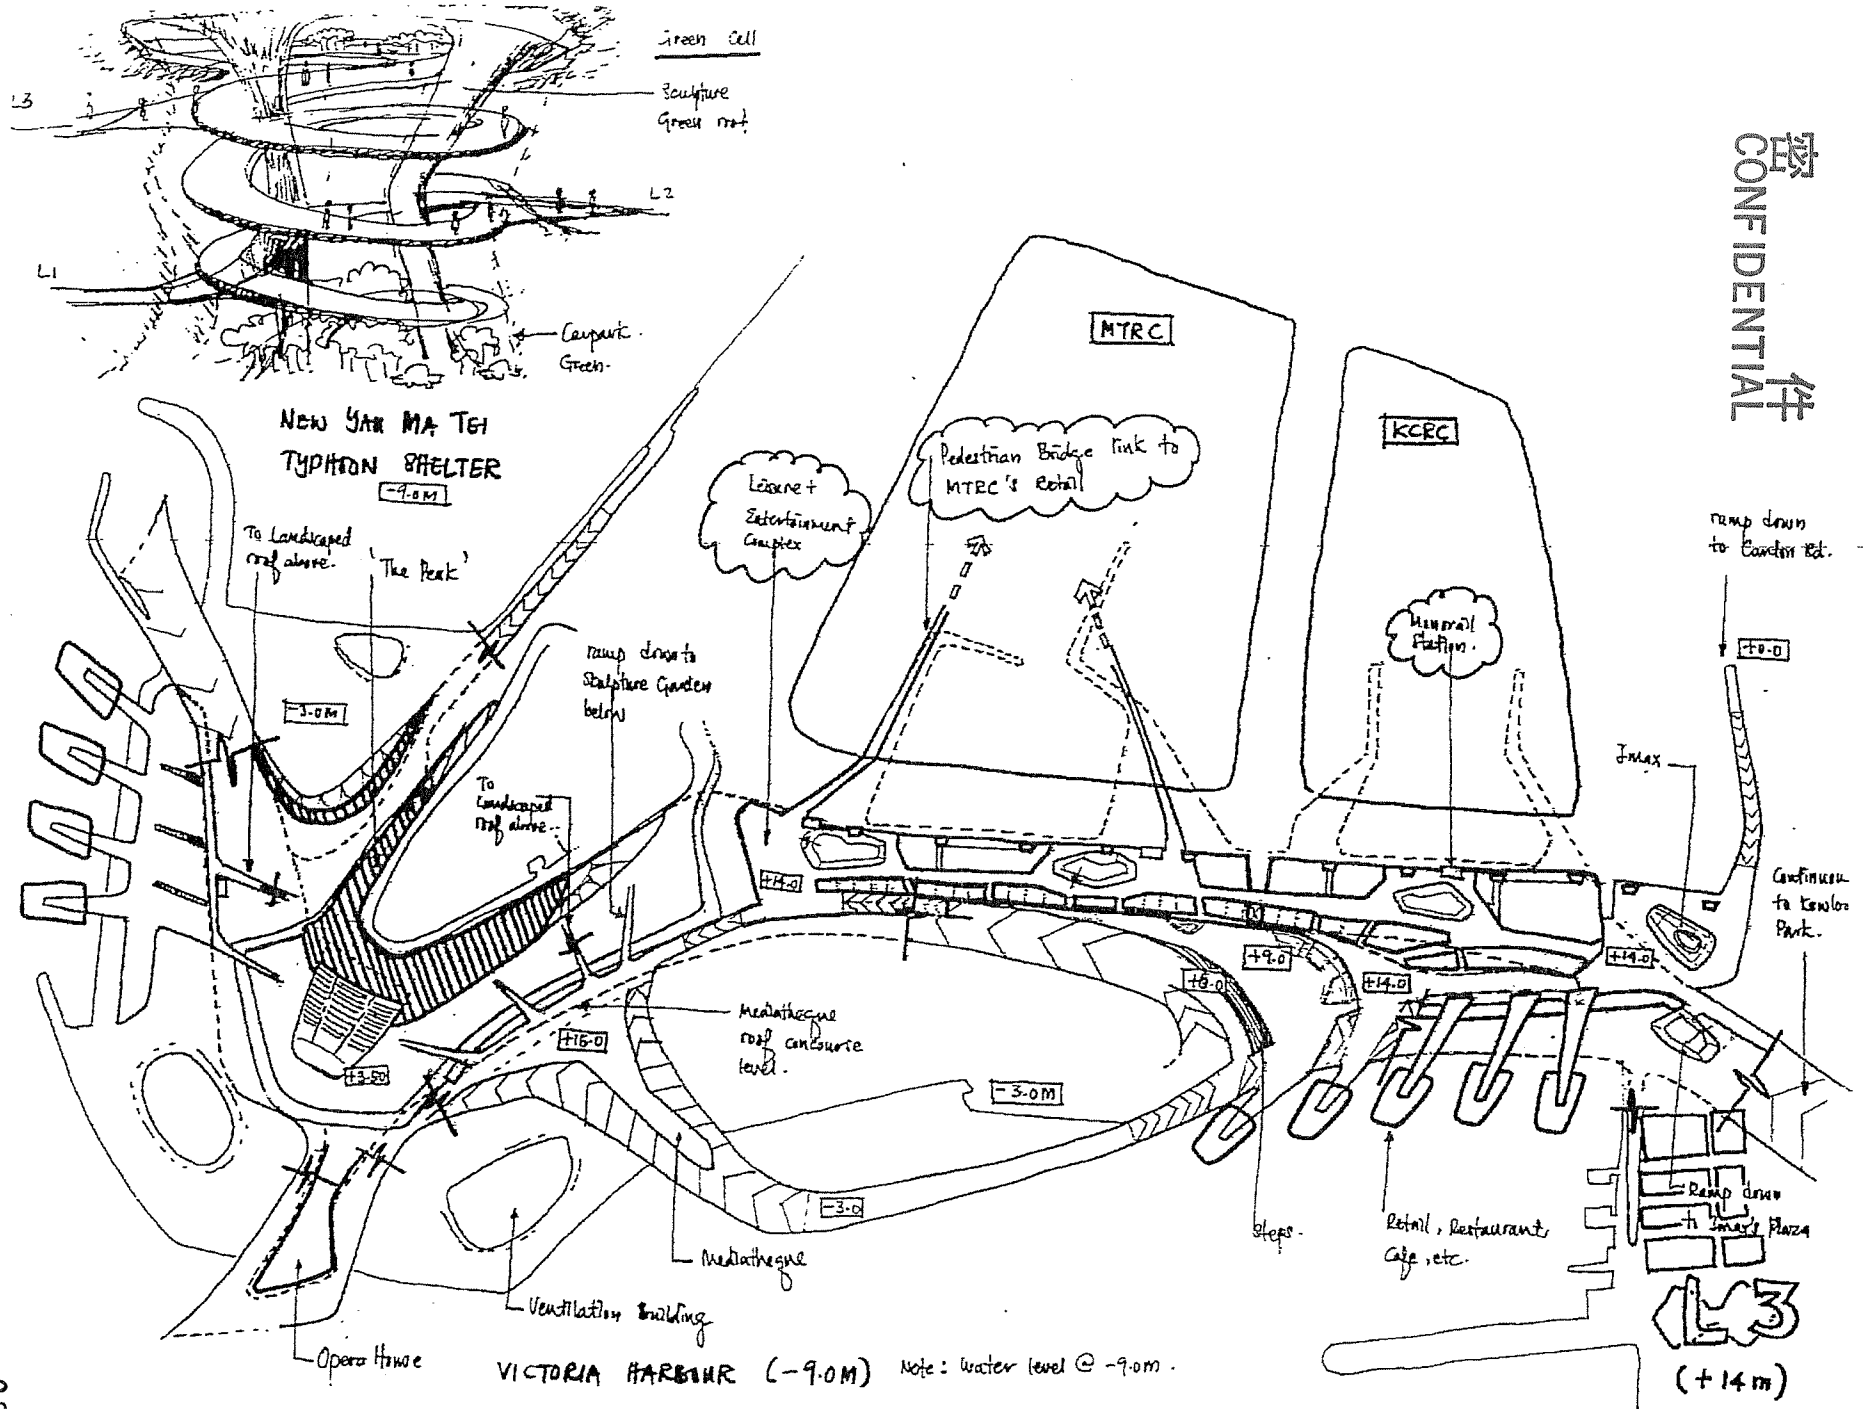

Received Event (Event Succeeded)

Date: 21/08/2001

Pages: 15

Time: 17:20


Sender: 603 4561005

" 21.AUG.2001 17:28

TR HAMZAH & YEANG 603 4561005

265.01
8.9

0009

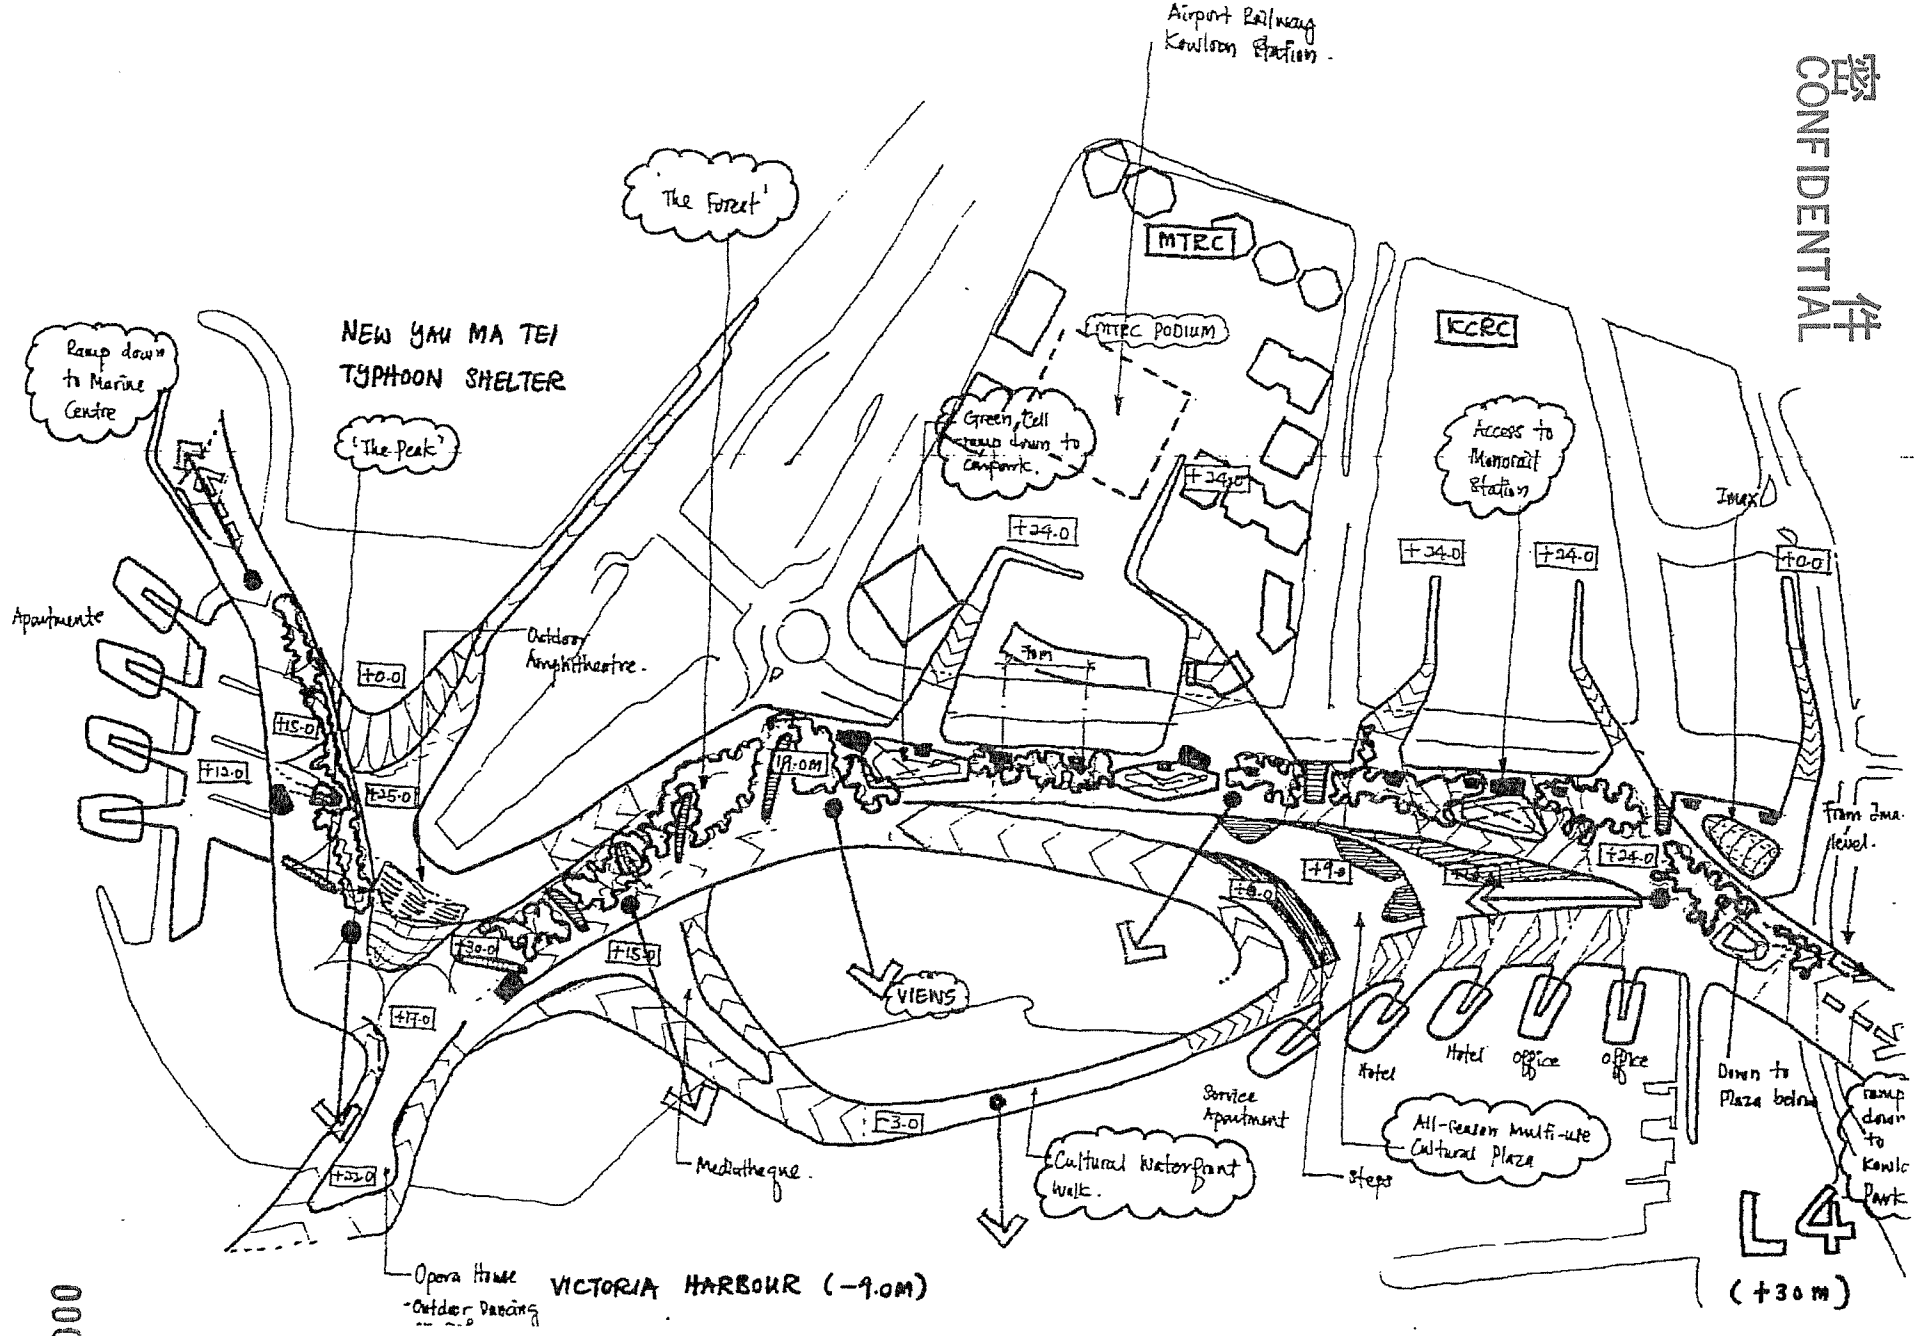

CONFIDENTIAL

L4
(+30 m)

Date: 21/08/2001

Pages: 15

Time: 17:20

Sender: 603 4561005

21.AUG.2001 17:28

TR HAMZAH & YEANG 603 4561005

NO.532 P.9

L000


Apartment
60 floors

Apartment
(45 floors)

Apartment
30 floors

Apartment
45 floors

Linked to recreational
and retail area

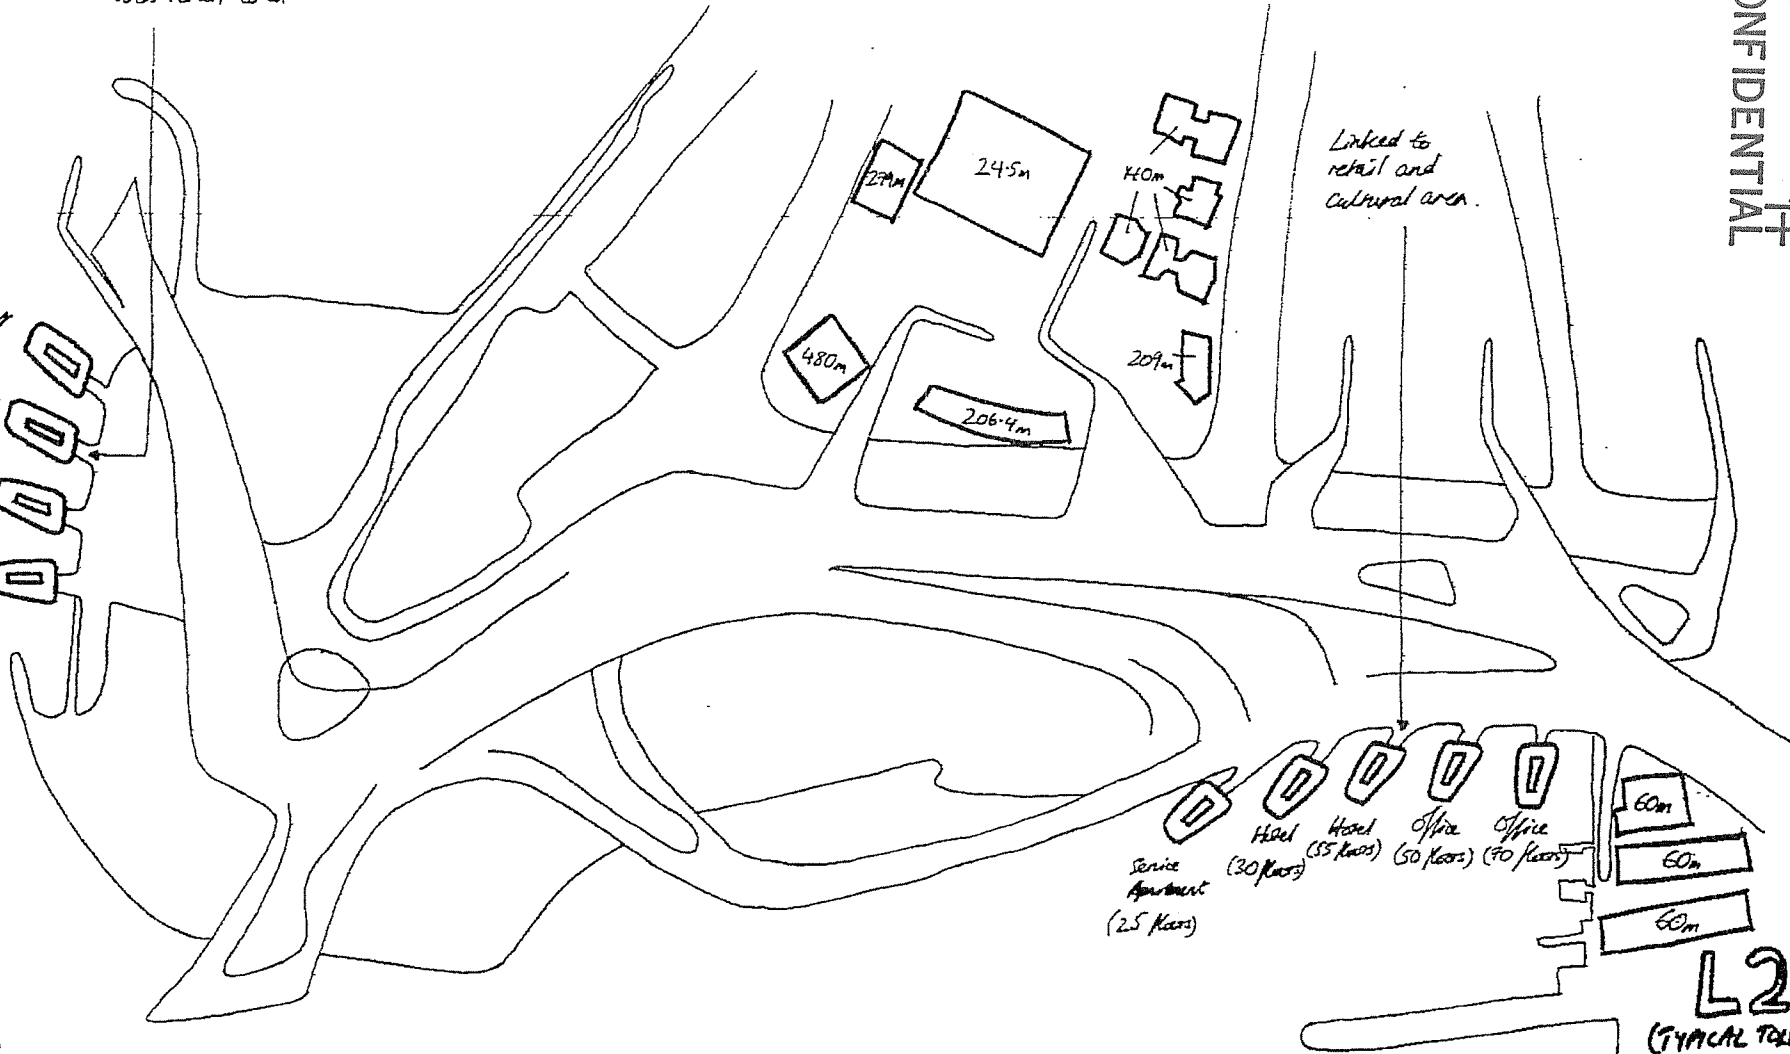

Linked to retail and cultural area

CONFIDENTIAL

Date: 21/08/2001

Time: 17:20

Pages: 15

Sender: 603 4561005

8000


21.AUG.2001

17:28

TR HANZAH & YEANG 603 4561005

NO.532

P.10

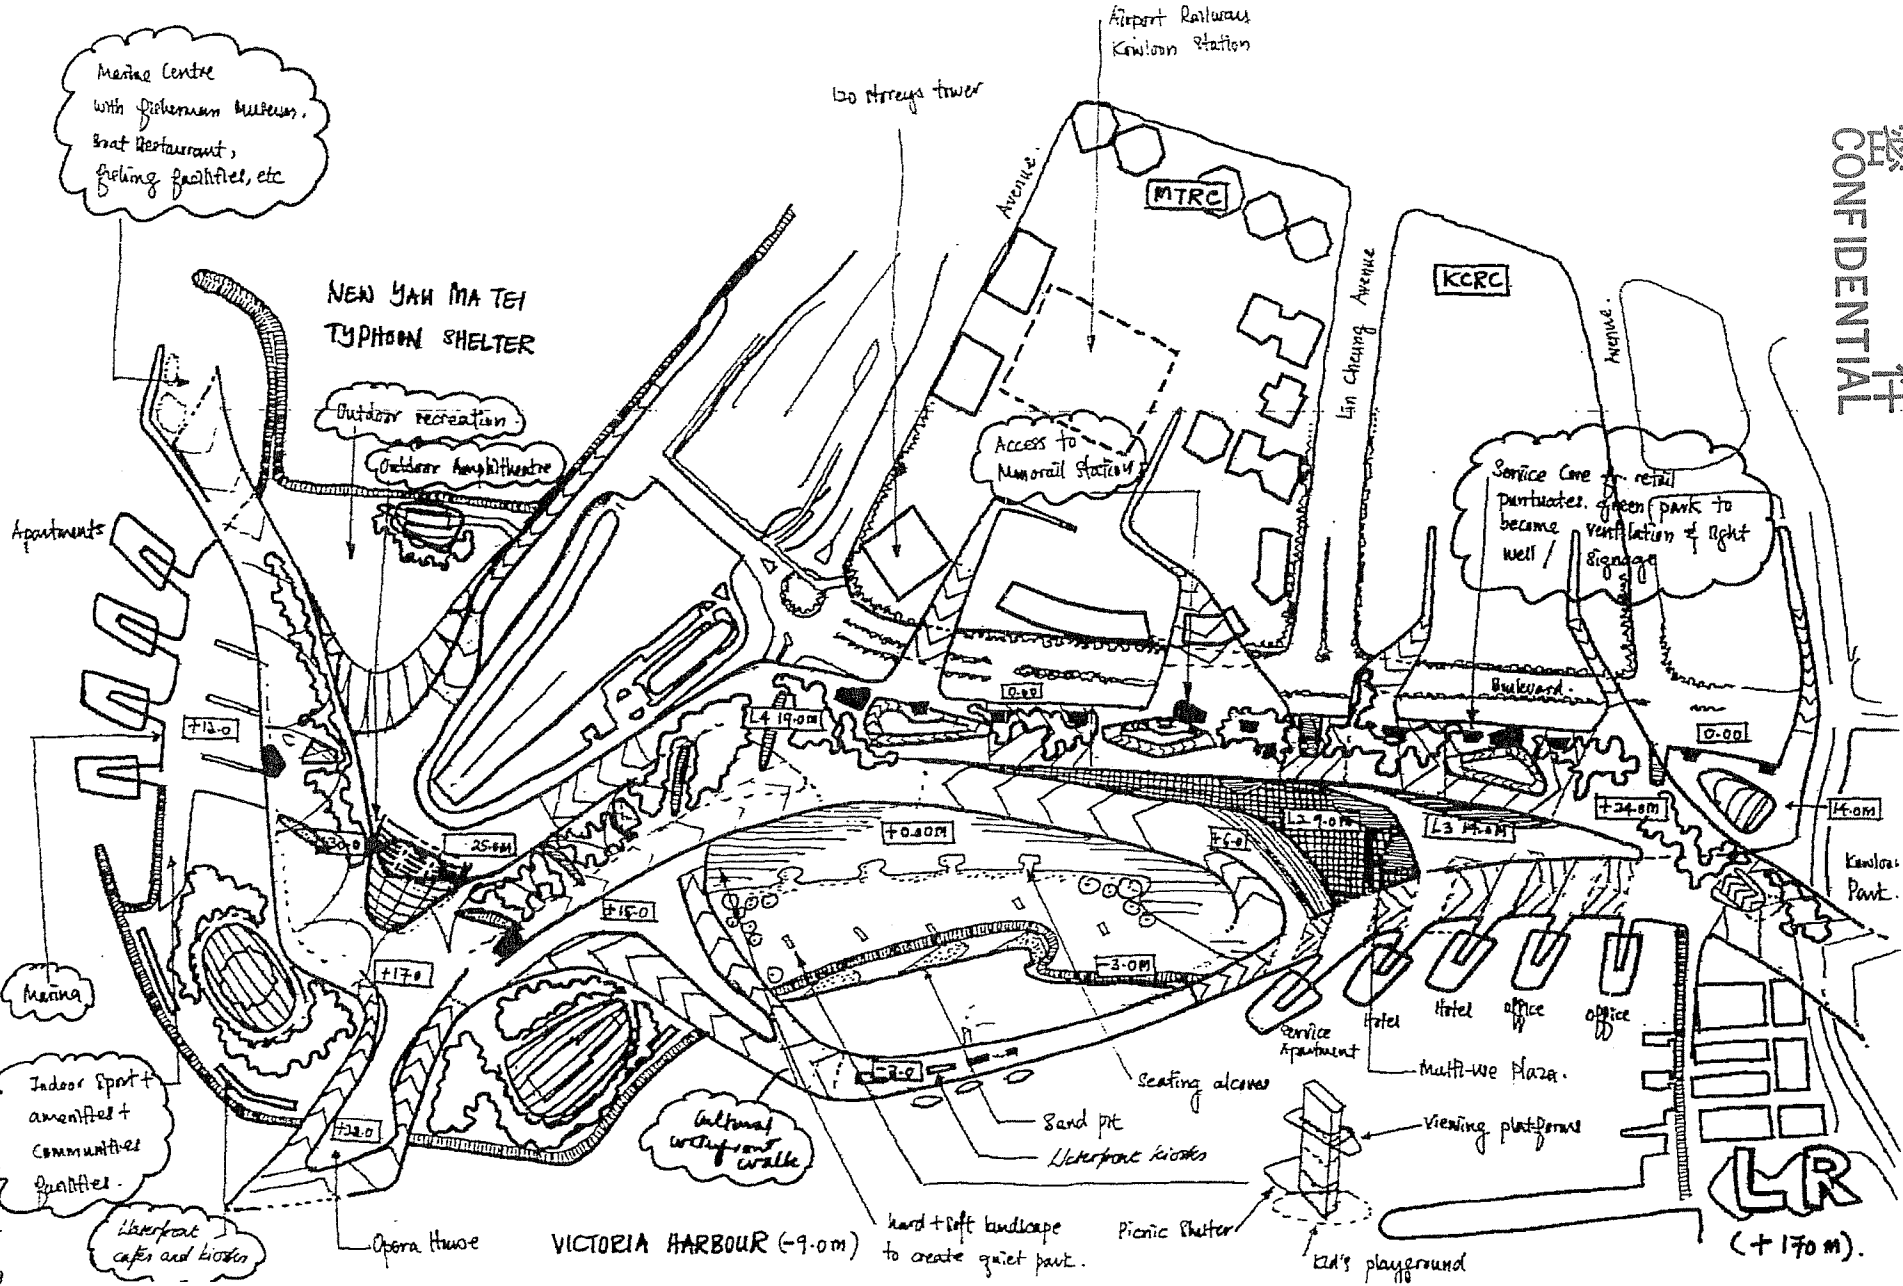


Date: 21/08/2001
Pages: 15

Time: 17:20
Sender: 603 4561005

21.AUG.2001. 17:29 TR HANZAH & YEANG 603 4561005 NO.532 P.11

6000

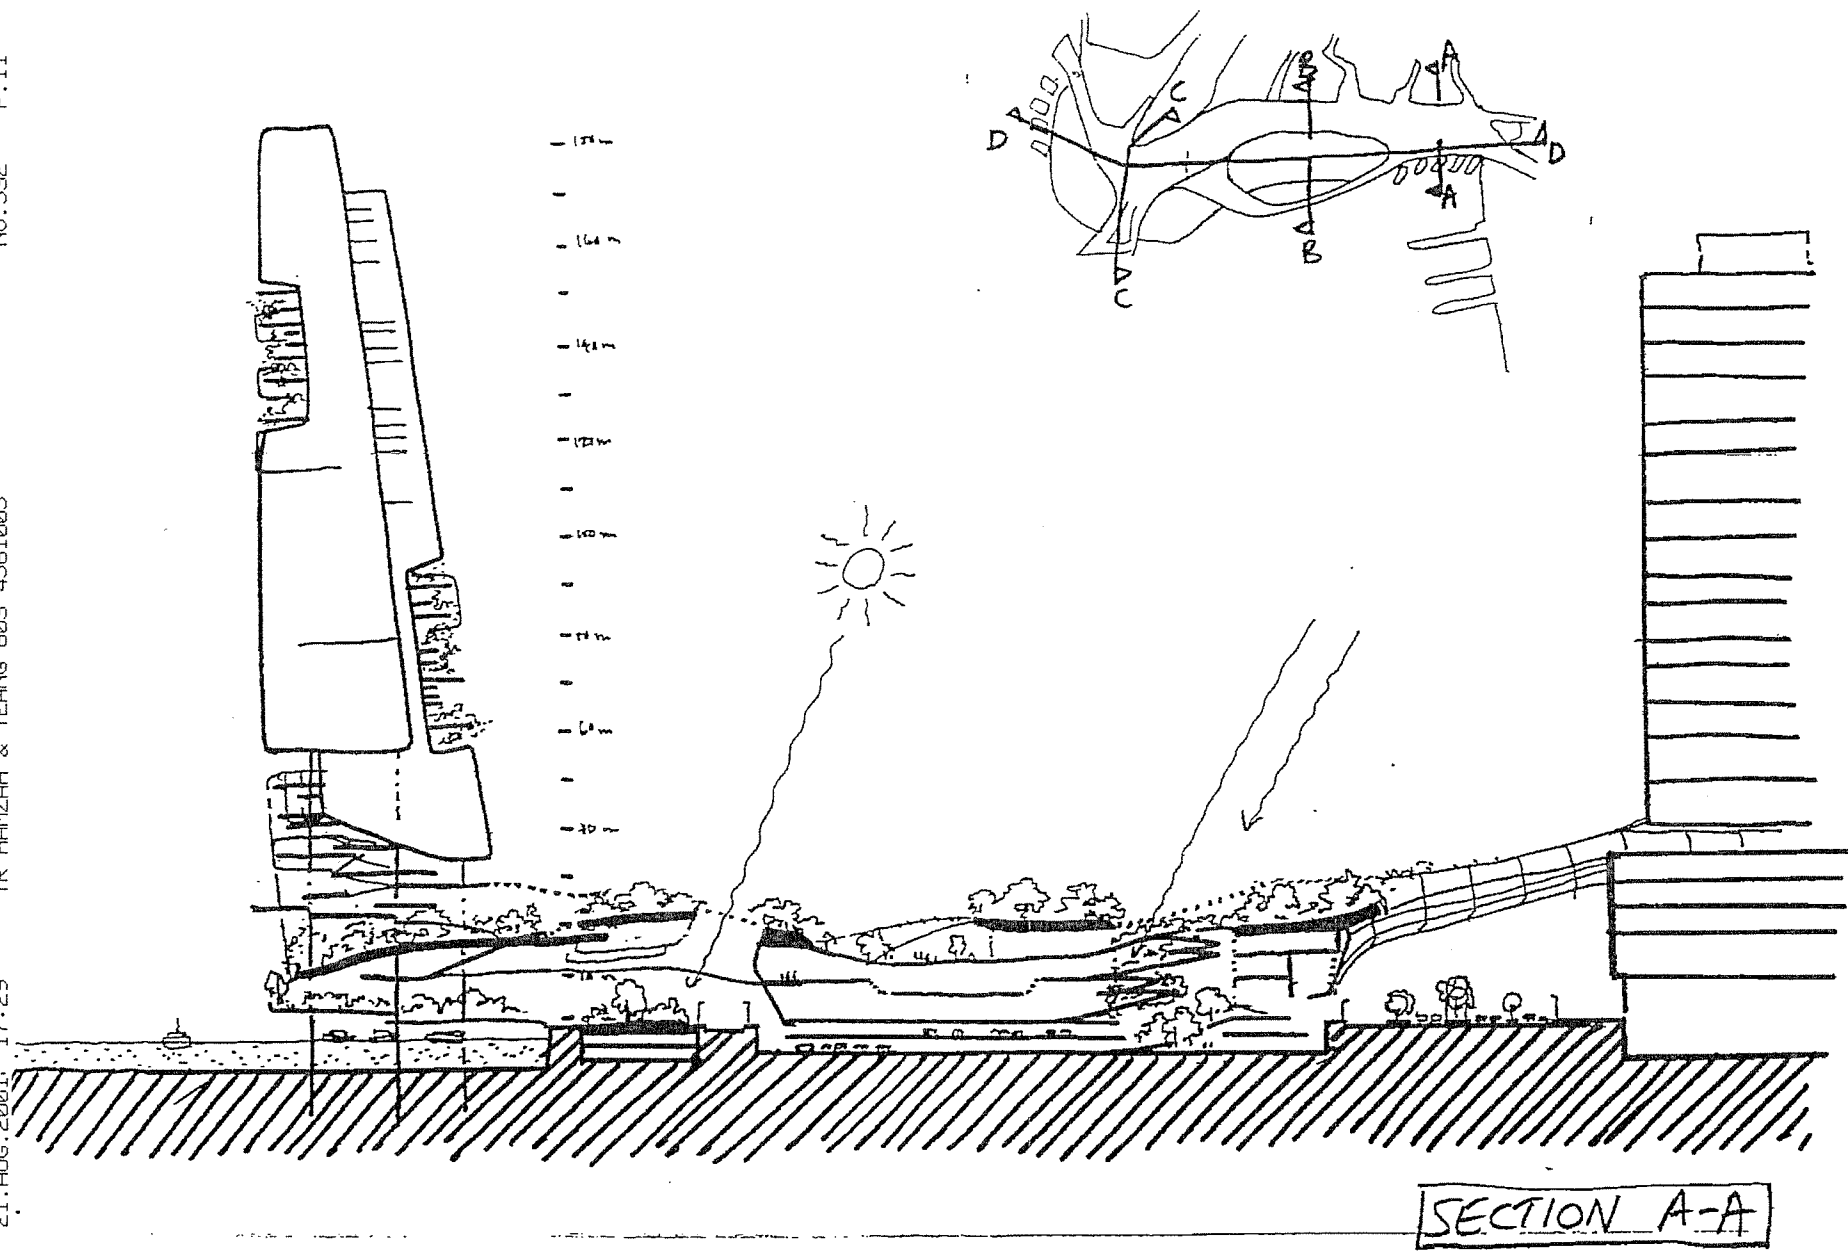

SECTION A-A
(SCALE 1:1000)

密件
CONFIDENTIAL

Received Event (Event Succeeded)

Date: 21/08/2001
Pages: 15


Time: 17:20
Sender: 603 4561005

21.AUG.2001 17:29

TR HAMZAH & YEANG 603 4561005

NO.532 P.12

0100

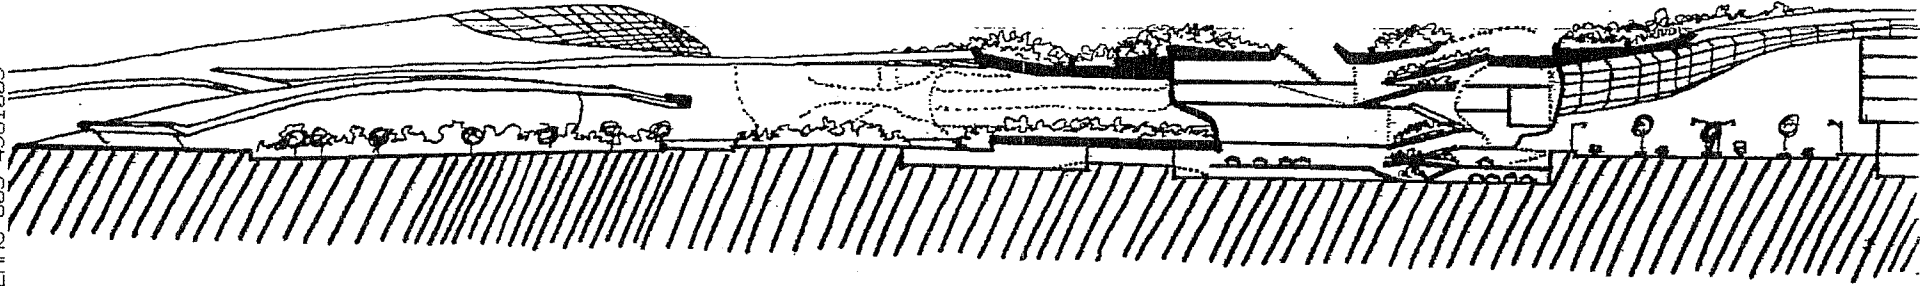

SECTION B-B
(SCALE 1:1000)

CONFIDENTIAL

Date: 21/08/2001

Time: 17:20

Pages: 15


Sender: 603 4561005

21.AUG.2001 17:30

TR HAMZAH & YEANG 603 4561005

NO.532 P.13

T100

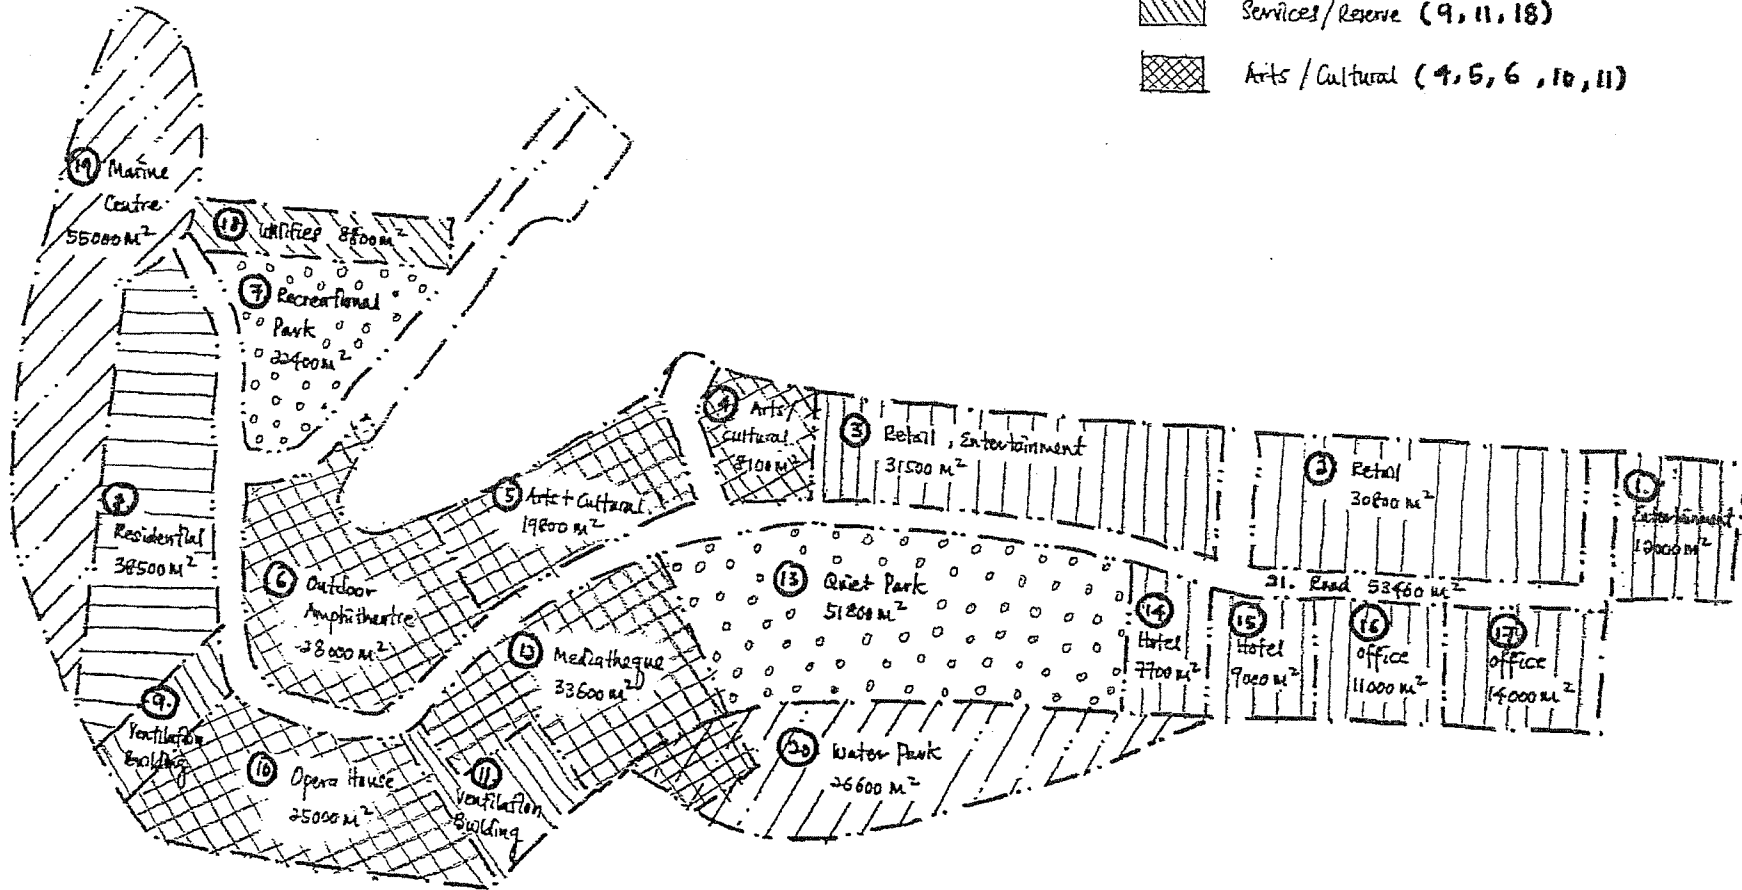

CONFIDENTIAL

Date: 21/08/2001

Pages: 15

Time: 17:20


Sender: 603 4561005

21.AUG.2001 17:30

TR HAMZAH & YEANG 603 4561005

NO.532 P.14

0012

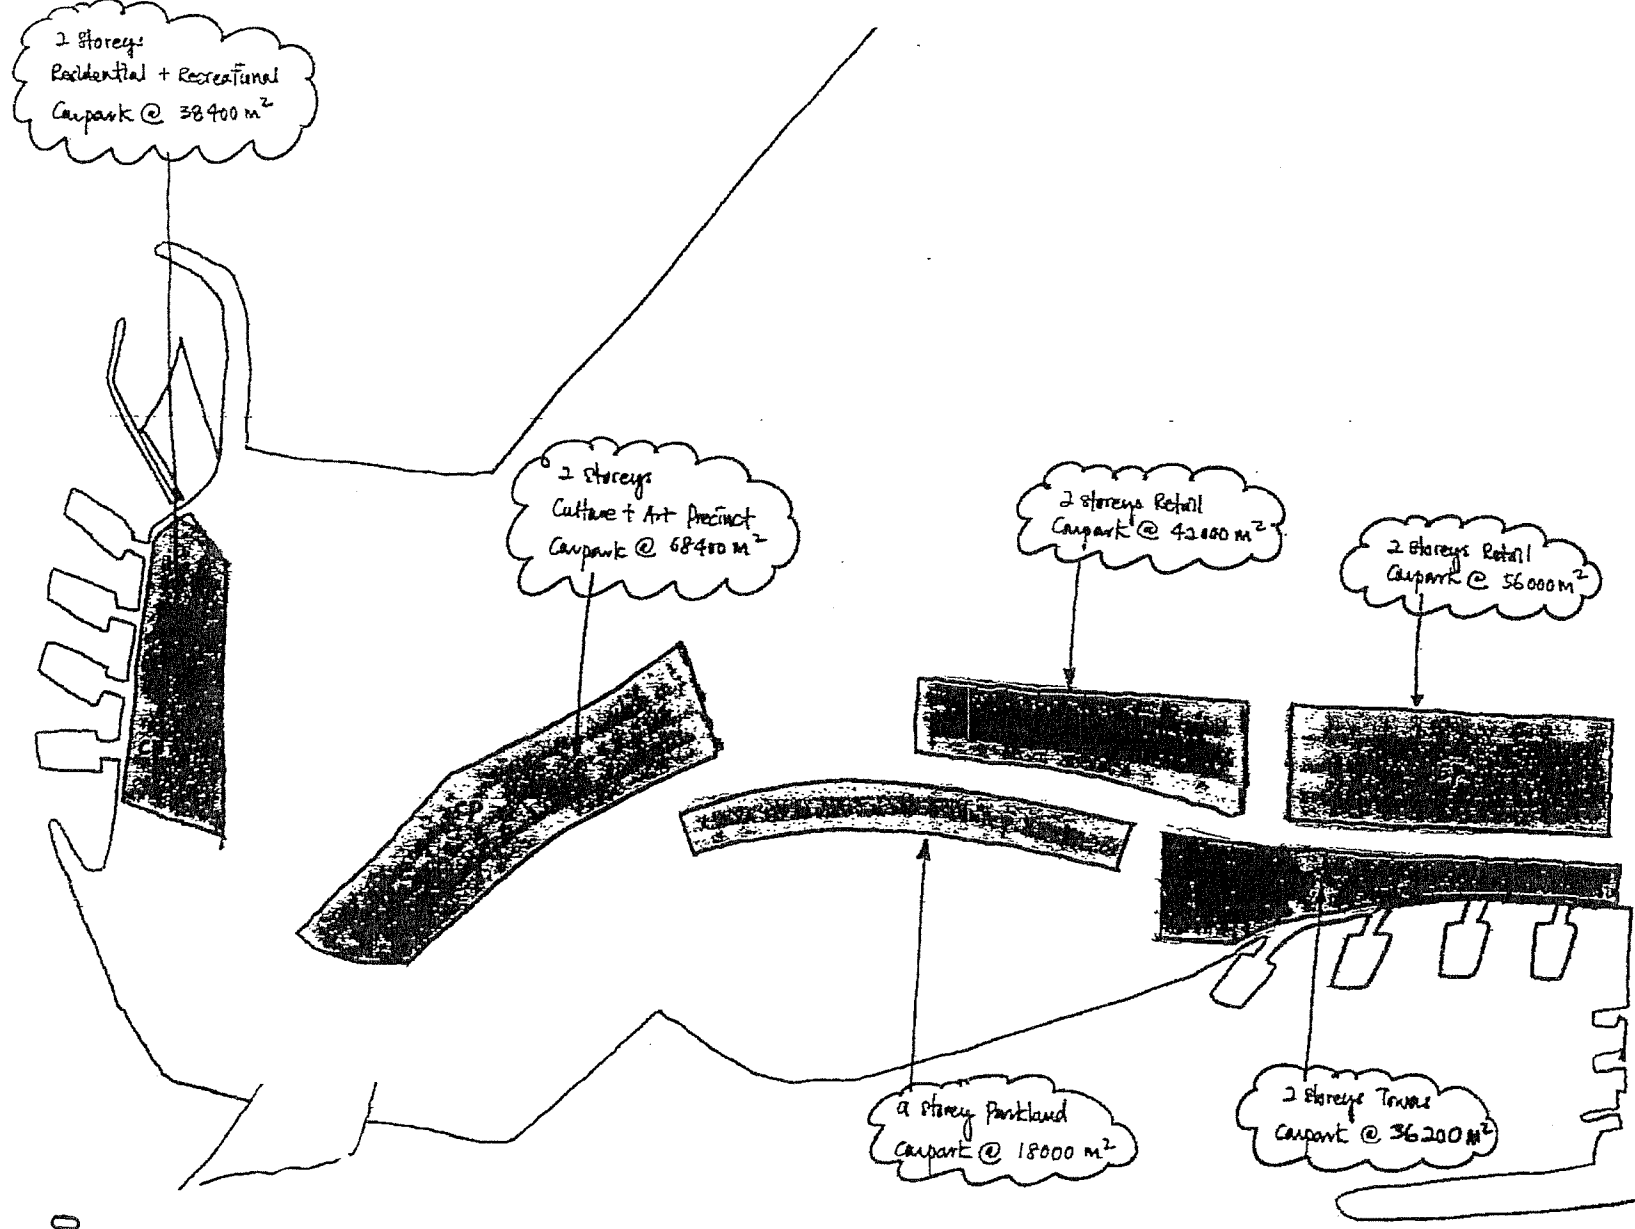

Car Parks

PARCELLATION

CONFIDENTIAL

NO. 532 P. 15

Kowloon Waterfront Competition
TRHY (8-2001)
SCHEDULE OF AREAS

Total Proposed Area: 1,290,010 sqm.

CONFIDENTIAL